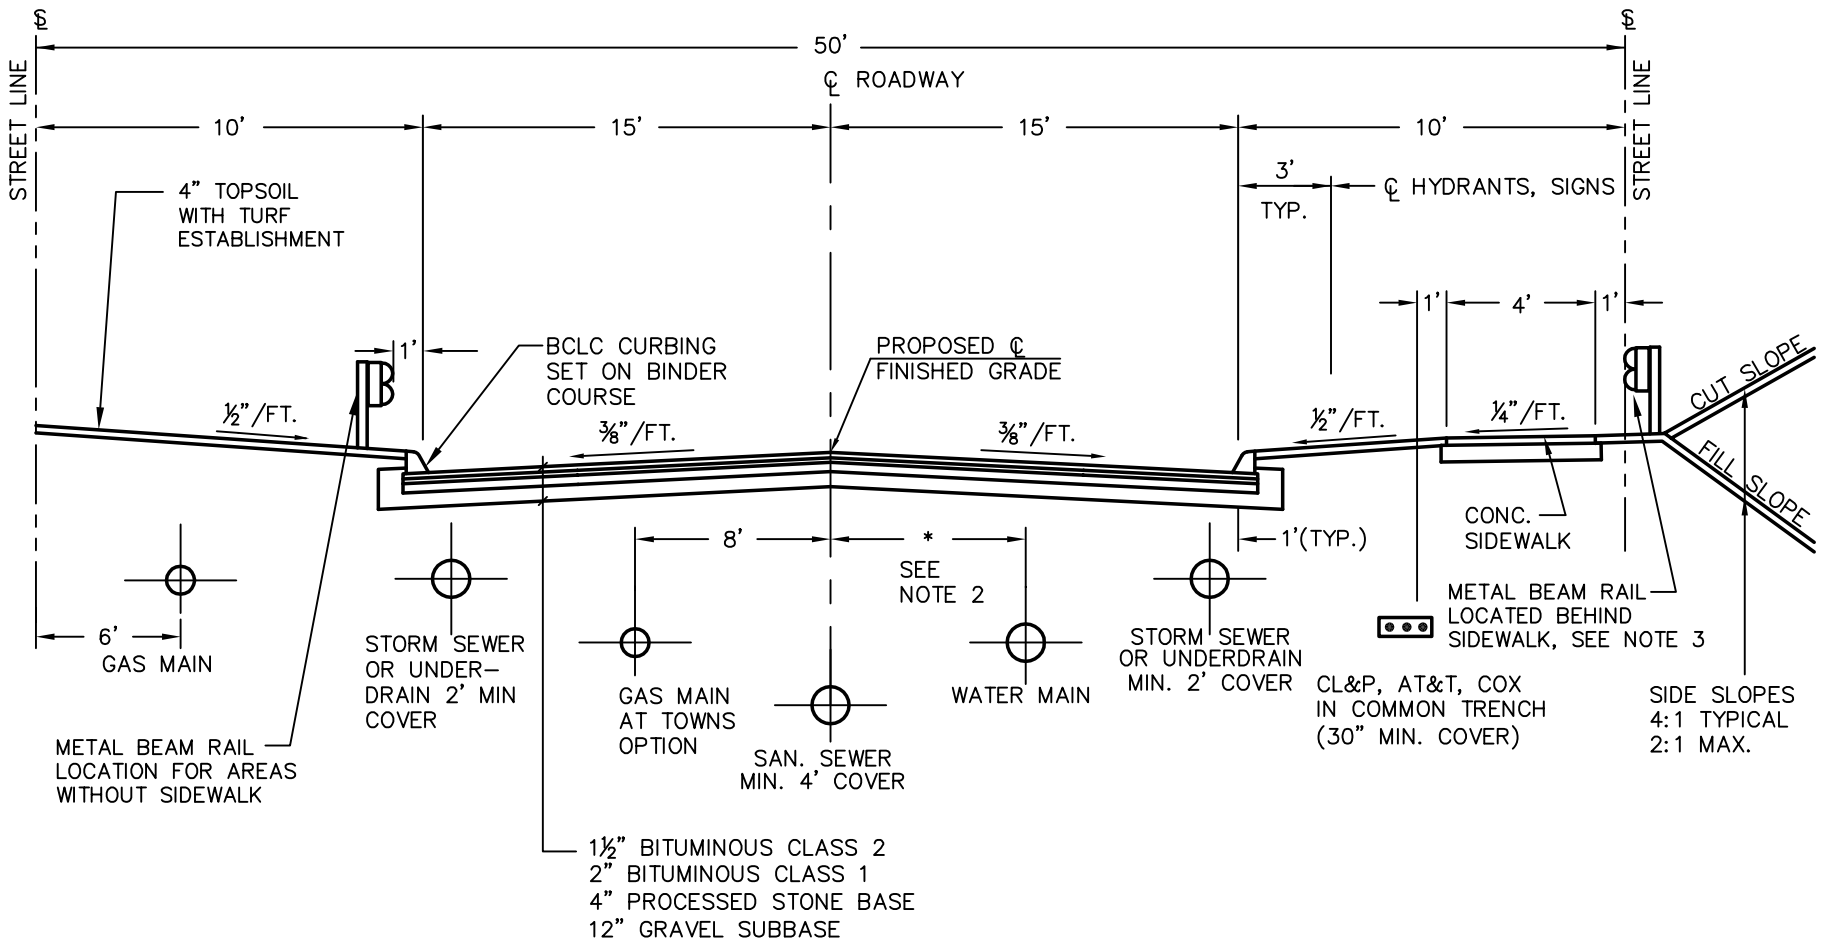

NOTES:

1. SNOWSHELF MAY BE REDUCED TO 6' IN AREAS WITHOUT SIDEWALK.
2. HORIZONTAL AND VERTICAL SEPARATION TO MEET STATE PUBLIC HEALTH CODE.
3. PROVIDE EASEMENT FOR METAL BEAM RAIL AS REQUIRED FOR 6" MIN. SEPARATION FROM BACK OF SIDEWALK.

SCALE : NONE	
DRAWN BY: SR	
CHECKED BY: SMB	
APPROVED BY: DAP	
LAST REVISED: 9/2/2008	

TOWN OF GLASTONBURY
DEPARTMENT OF PHYSICAL SERVICES
ENGINEERING DIVISION

COLLECTOR STREET TYPICAL SECTION (1500-3000 ADT)

PLATE NO. 1D

H:\DWG\Details\TOG\Standard Detail Plates\Plate1D-Collector.dwg