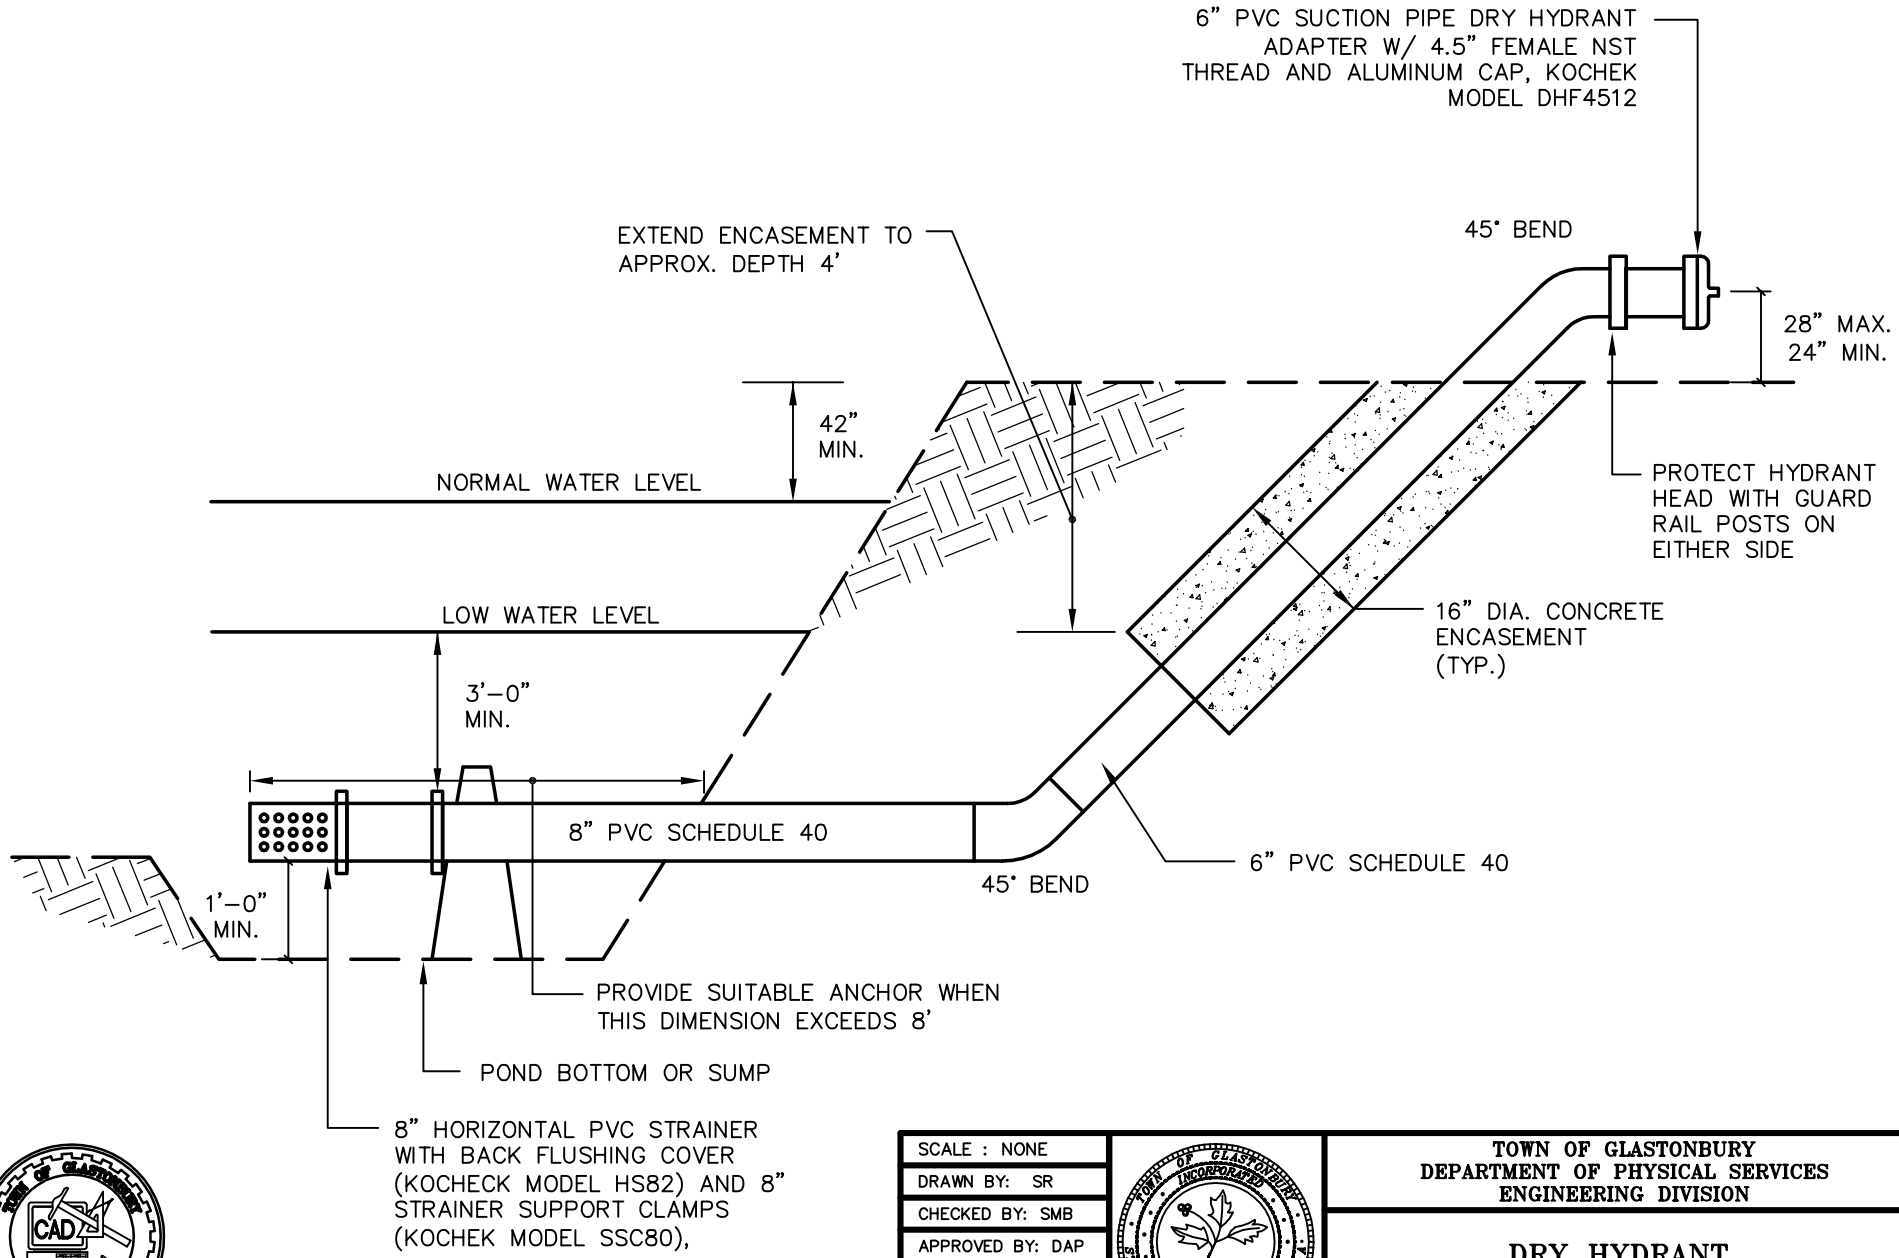

SCALE : NONE	
DRAWN BY: SR	
CHECKED BY: SMB	
APPROVED BY: DAP	
LAST REVISED: 1/28/2007	

TOWN OF GLASTONBURY
DEPARTMENT OF PHYSICAL SERVICES
ENGINEERING DIVISION

DRY HYDRANT DETAIL

PLATE NO. 16

H:\DWG\Details\TOG\Standard Detail Plates\Plate16-Dryhydrant.dwg